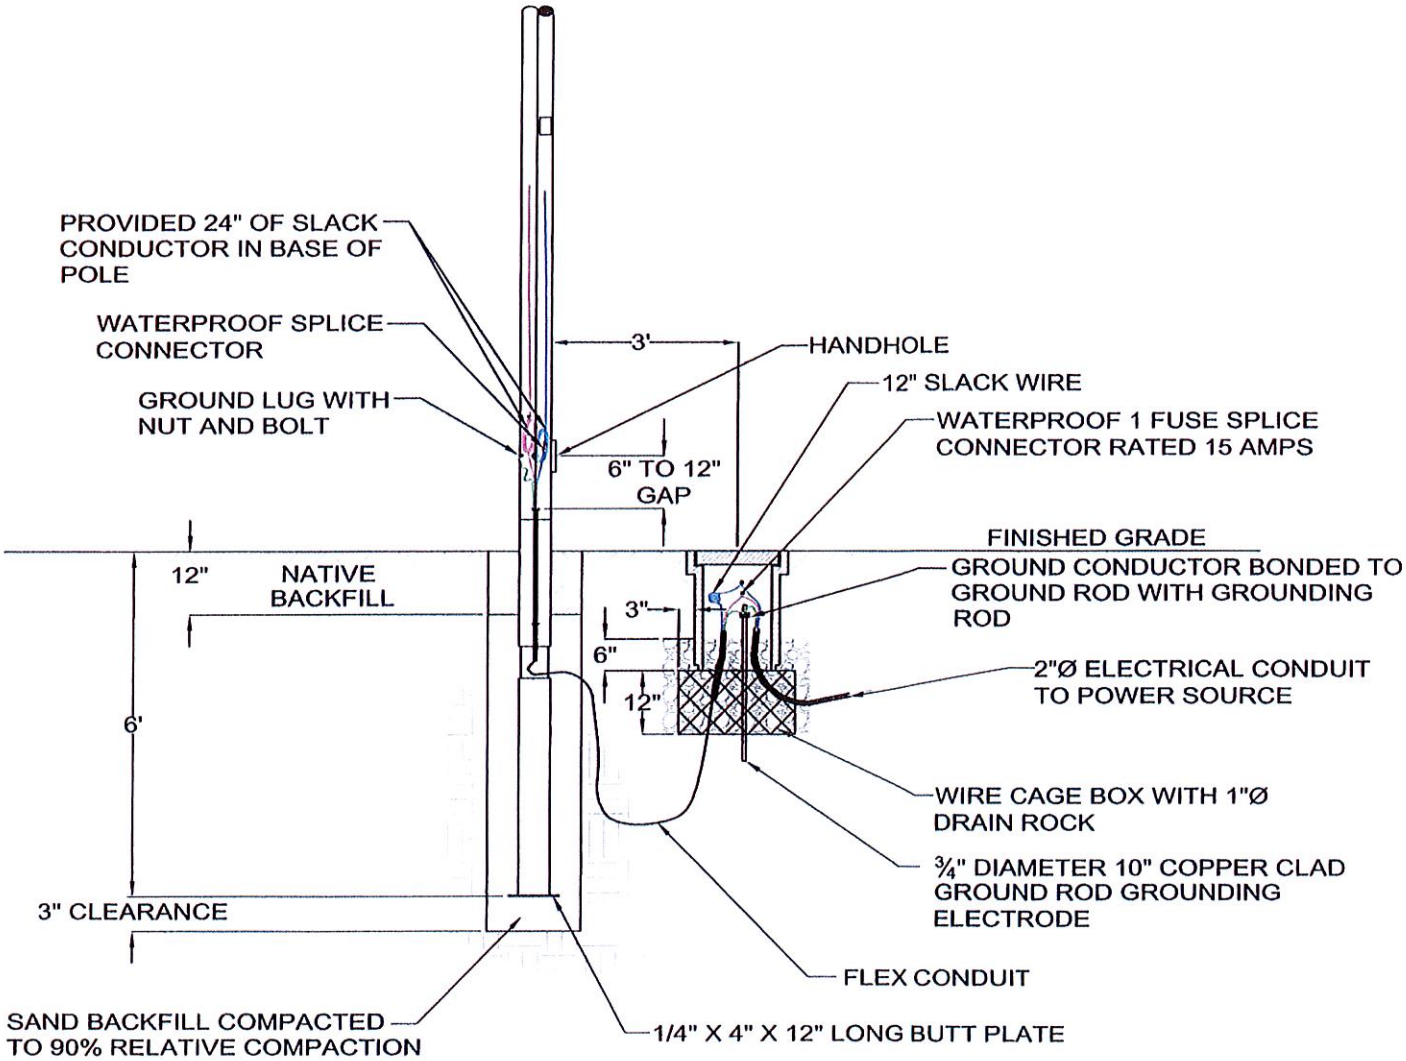

NOTES:

1. PULL BOX MODEL IS CHRISTY N16 ELECTRICAL BOX WITH N16J LID WITH THE WORDS "STREET LIGHT".

TITLE:

STREET LIGHTING POWER CONNECTION

DRAWN BY: LOUIE C. GUEVARA	SCALE: NONE	APPROVED:	STANDARD PLAN
REVIEWED BY: DAVID RUBCIC	REVISED: APRIL, 2013	CITY ENGINEER: RUDI GOLNIK LIC. NO. 39570 EXP. DATE: 12-31-2013 — DATE: 8-1-13	F-1-3
CITY OF HOLLISTER ENGINEERING DEPARTMENT			SHEET 3 OF 3