LEGEND

EXISTING	INTERIM	ULTIMATE	DESCRIPTION
N/A	N/A		ABANDONED PAVEMENT
			AIRPORT PROPERTY LINE
			FUTURE PROPERTY ACQUISITION
	N/A		AIRPORT REFERENCE POINT (ARP)
	N/A	N/A	AIRPORT ROTATING BEACON
			AVIGATION EASEMENT
N/A			ABANDONED BUILDING
			BUILDING
			BUILDING RESTRICTION LINE (BRL)
N/A			AIRFIELD GLIDER AREA
			AIRFIELD PAVEMENT
			ROAD
			HOLD SIGN/MARKING
PAPI-4	PAPI-4	PAPI-4	NAVIGATIONAL AID
			RUNWAY END IDENTIFICATION LIGHTS (REIL)
			SEGMENTED CIRCLE/WIND INDICATOR
	N/A	N/A	SURVEY MONUMENTS
			TOPOGRAPHY
			TREE
			WIND INDICATOR (Lighted)
			UNDERGROUND IRRIGATION SYSTEM WITH POP-UPS
			RUNWAY VISIBILITY ZONE
RSA		RSA	RUNWAY SAFETY AREA
OFZ		OFZ	OBSTACLE FREE ZONE
ROFA		ROFA	RUNWAY OBJECT FREE AREA
X	XX	XX	FENCE LINE

General Notes:

1. Existing site facilities digitized from aerial photograph, provided by HJW GeoSpatial, Inc., dated September 9, 2002.
2. All Elevations NGVD 29. Topography, and U.S.G.S. Maps. To convert NGVD-29 Elevations to NAVD-88 add 2.82 feet.
3. There are no Existing OFZ penetrations.
4. Fence line extends around Airport Property Line except where shown.
5. The Hollister USGS Map and San Felipe USGS Map do not show Section Corner in the vicinity of the airport site shown this drawing.
6. The Future Building Restriction Line (BRL), where shown, is based upon a 35' building height. The BRL parallel to runway 13-31 will be based upon a future primary surface width of 1,000' required for approach minimums less than 1 mile but > 3/4 mile.
7. All taxiways are 50' wide unless otherwise noted.
8. Runway shoulders are 50' wide typ.
9. Through the Fence Access Pursuant to Chapter 13.28 of the Hollister Municipal Code and the Hollister Airport Security Procedure.

ABBREVIATIONS

(E) – Existing
(U) – Ultimate
(R) – Relocated
(CA) – Critical Area
(TBR) – TO BE REMOVED

Magnetic North
14°5'
NORTH

MAGNETIC DECLINATION 14° 5' EAST
ANNUAL RATE OF CHANGE 0° 5' WEST
(USGS JANUARY 2009)

0 200 400
SCALE IN FEET

AIRPORT FACILITIES LIST

NO.	EXISTING	ULTIMATE
1	GAVILAN COLLEGE	
2	GAVILAN COLLEGE	
3	GAVILAN COLLEGE	
4	GAVILAN COLLEGE	
5	ELECT. VAULT & ROTATING BEACON	
6	AIRCRAFT MAINTENANCE	
7	AIRCRAFT STORAGE/MAINTENANCE	
8	AIRCRAFT STORAGE/MAINTENANCE	
9	AIRCRAFT STORAGE	
10	OFFICE/STORAGE	
11	OFFICE/STORAGE	
12	RESTAURANT	
13	STORAGE BUILDINGS	
14	AIRCRAFT MAINTENANCE	
15	OFFICE/STORAGE	
16	OFFICE/STORAGE	
17	T-HANGARS	
18	T-HANGARS	
19	T-HANGARS	
20	T-HANGARS	
21	T-HANGARS	
22	T-HANGARS	
23	CALIF. DEPARTMENT OF FORESTRY	
24	FORMER NATIONAL GUARD FACILITY	
25	HOLLISTER ELK'S LODGE	
26	EXECUTIVE HANGARS	
27	T-HANGARS	
28	T-HANGARS	
29	CALIFORNIA SHOCK TRAUMA AIR RESCUE	
30		CALIF. DEPARTMENT OF FORESTRY
31		CALIF. DEPARTMENT OF FORESTRY
32		CALIF. DEPARTMENT OF FORESTRY
33		CALIF. DEPARTMENT OF FORESTRY
34-41		T-HANGARS
42-47		HANGARS (Off-Airport)
48-51		HANGARS (Off-Airport)
52		HANGAR (Off-Airport)
53		OFFICE (Off-Airport)
54		TERMINAL/MUSEUM (Off-Airport)
55		HOTEL/RESTAURANT (Off-Airport)
56		COMMERCIAL/GA HANGARS (Off-Airport)
57		COMMERCIAL/GA HANGARS (Off-Airport)
67-69		CORPORATE-HANGARS
71-80		CORPORATE HANGAR PARCELS
81-82		FBO PARCELS
83-89		INDIVIDUAL HANGAR PARCELS
90-101		CORPORATE PARCELS
102		AIRPORT MAINTENANCE
103		FUEL STORAGE
104		HELICOPTER HARDSTAND

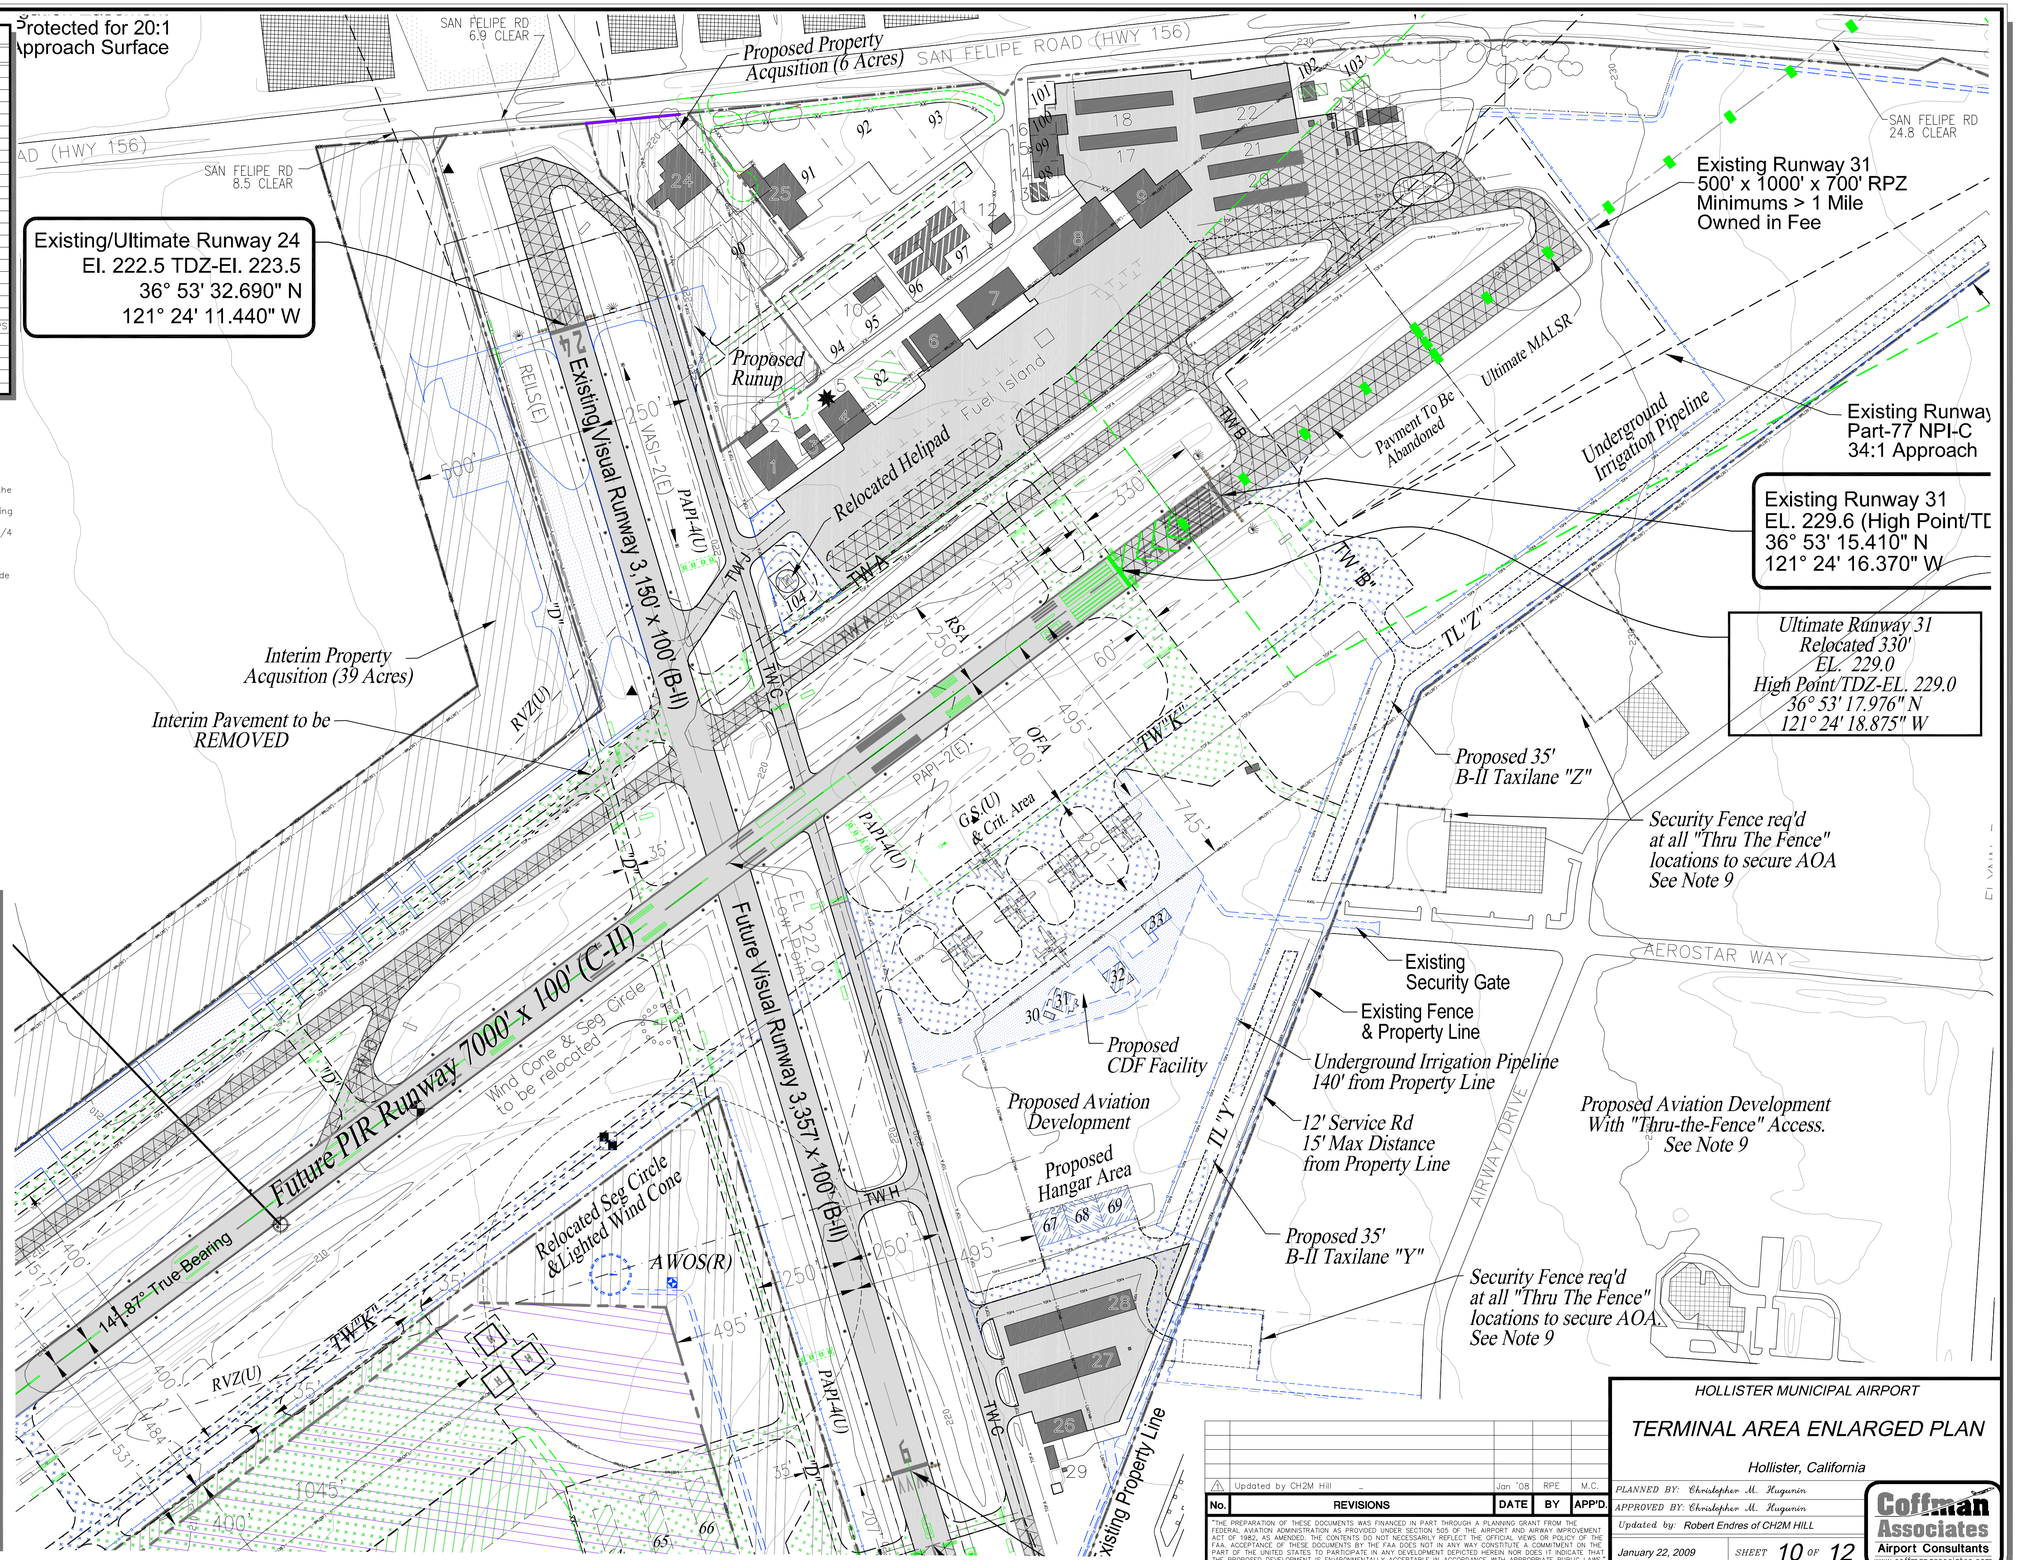

No.	REVISIONS	DATE	BY	APP'D.
1	Updated by CH2M Hill	Jan '08	RPE	M.C.

"THE PREPARATION OF THESE DOCUMENTS WAS FINANCED IN PART THROUGH A PLANNING GRANT FROM THE FEDERAL AVIATION ADMINISTRATION AS PROVIDED UNDER SECTION 505 OF THE AIRPORT AND AIRWAY IMPROVEMENT ACT OF 1982, AS AMENDED. THE CONTENTS DO NOT NECESSARILY REFLECT THE OFFICIAL VIEWS OR POLICY OF THE FAA. ACCEPTANCE OF THESE DOCUMENTS BY THE FAA DOES NOT IN ANY WAY CONSTITUTE A COMMITMENT ON THE PART OF THE UNITED STATES TO PARTICIPATE IN ANY DEVELOPMENT DEPICTED HEREIN NOR DOES IT INDICATE THAT THE PROPOSED DEVELOPMENT IS ENVIRONMENTALLY ACCEPTABLE IN ACCORDANCE WITH APPROPRIATE PUBLIC LAWS."

HOLLISTER MUNICIPAL AIRPORT

TERMINAL AREA ENLARGED PLAN

Hollister, California

PLANNED BY: Christopher M. Hugunin
APPROVED BY: Christopher M. Hugunin
Updated by: Robert Endres of CH2M HILL

January 22, 2009 SHEET 10 OF 12

Coffman Associates
Airport Consultants
www.coffmanassociates.com

File: 01B-Airport Layout Ultimate.dwg Layout: ULTIMATE Terminal Area Plan LwDefault: 0.004 Colortable: CH2M ALP BY LWT.ctb LTScale: 0.6000 Last Saved: 1/16/2009 4:51 PM Plotted On: 1/16/2009 4:52 PM