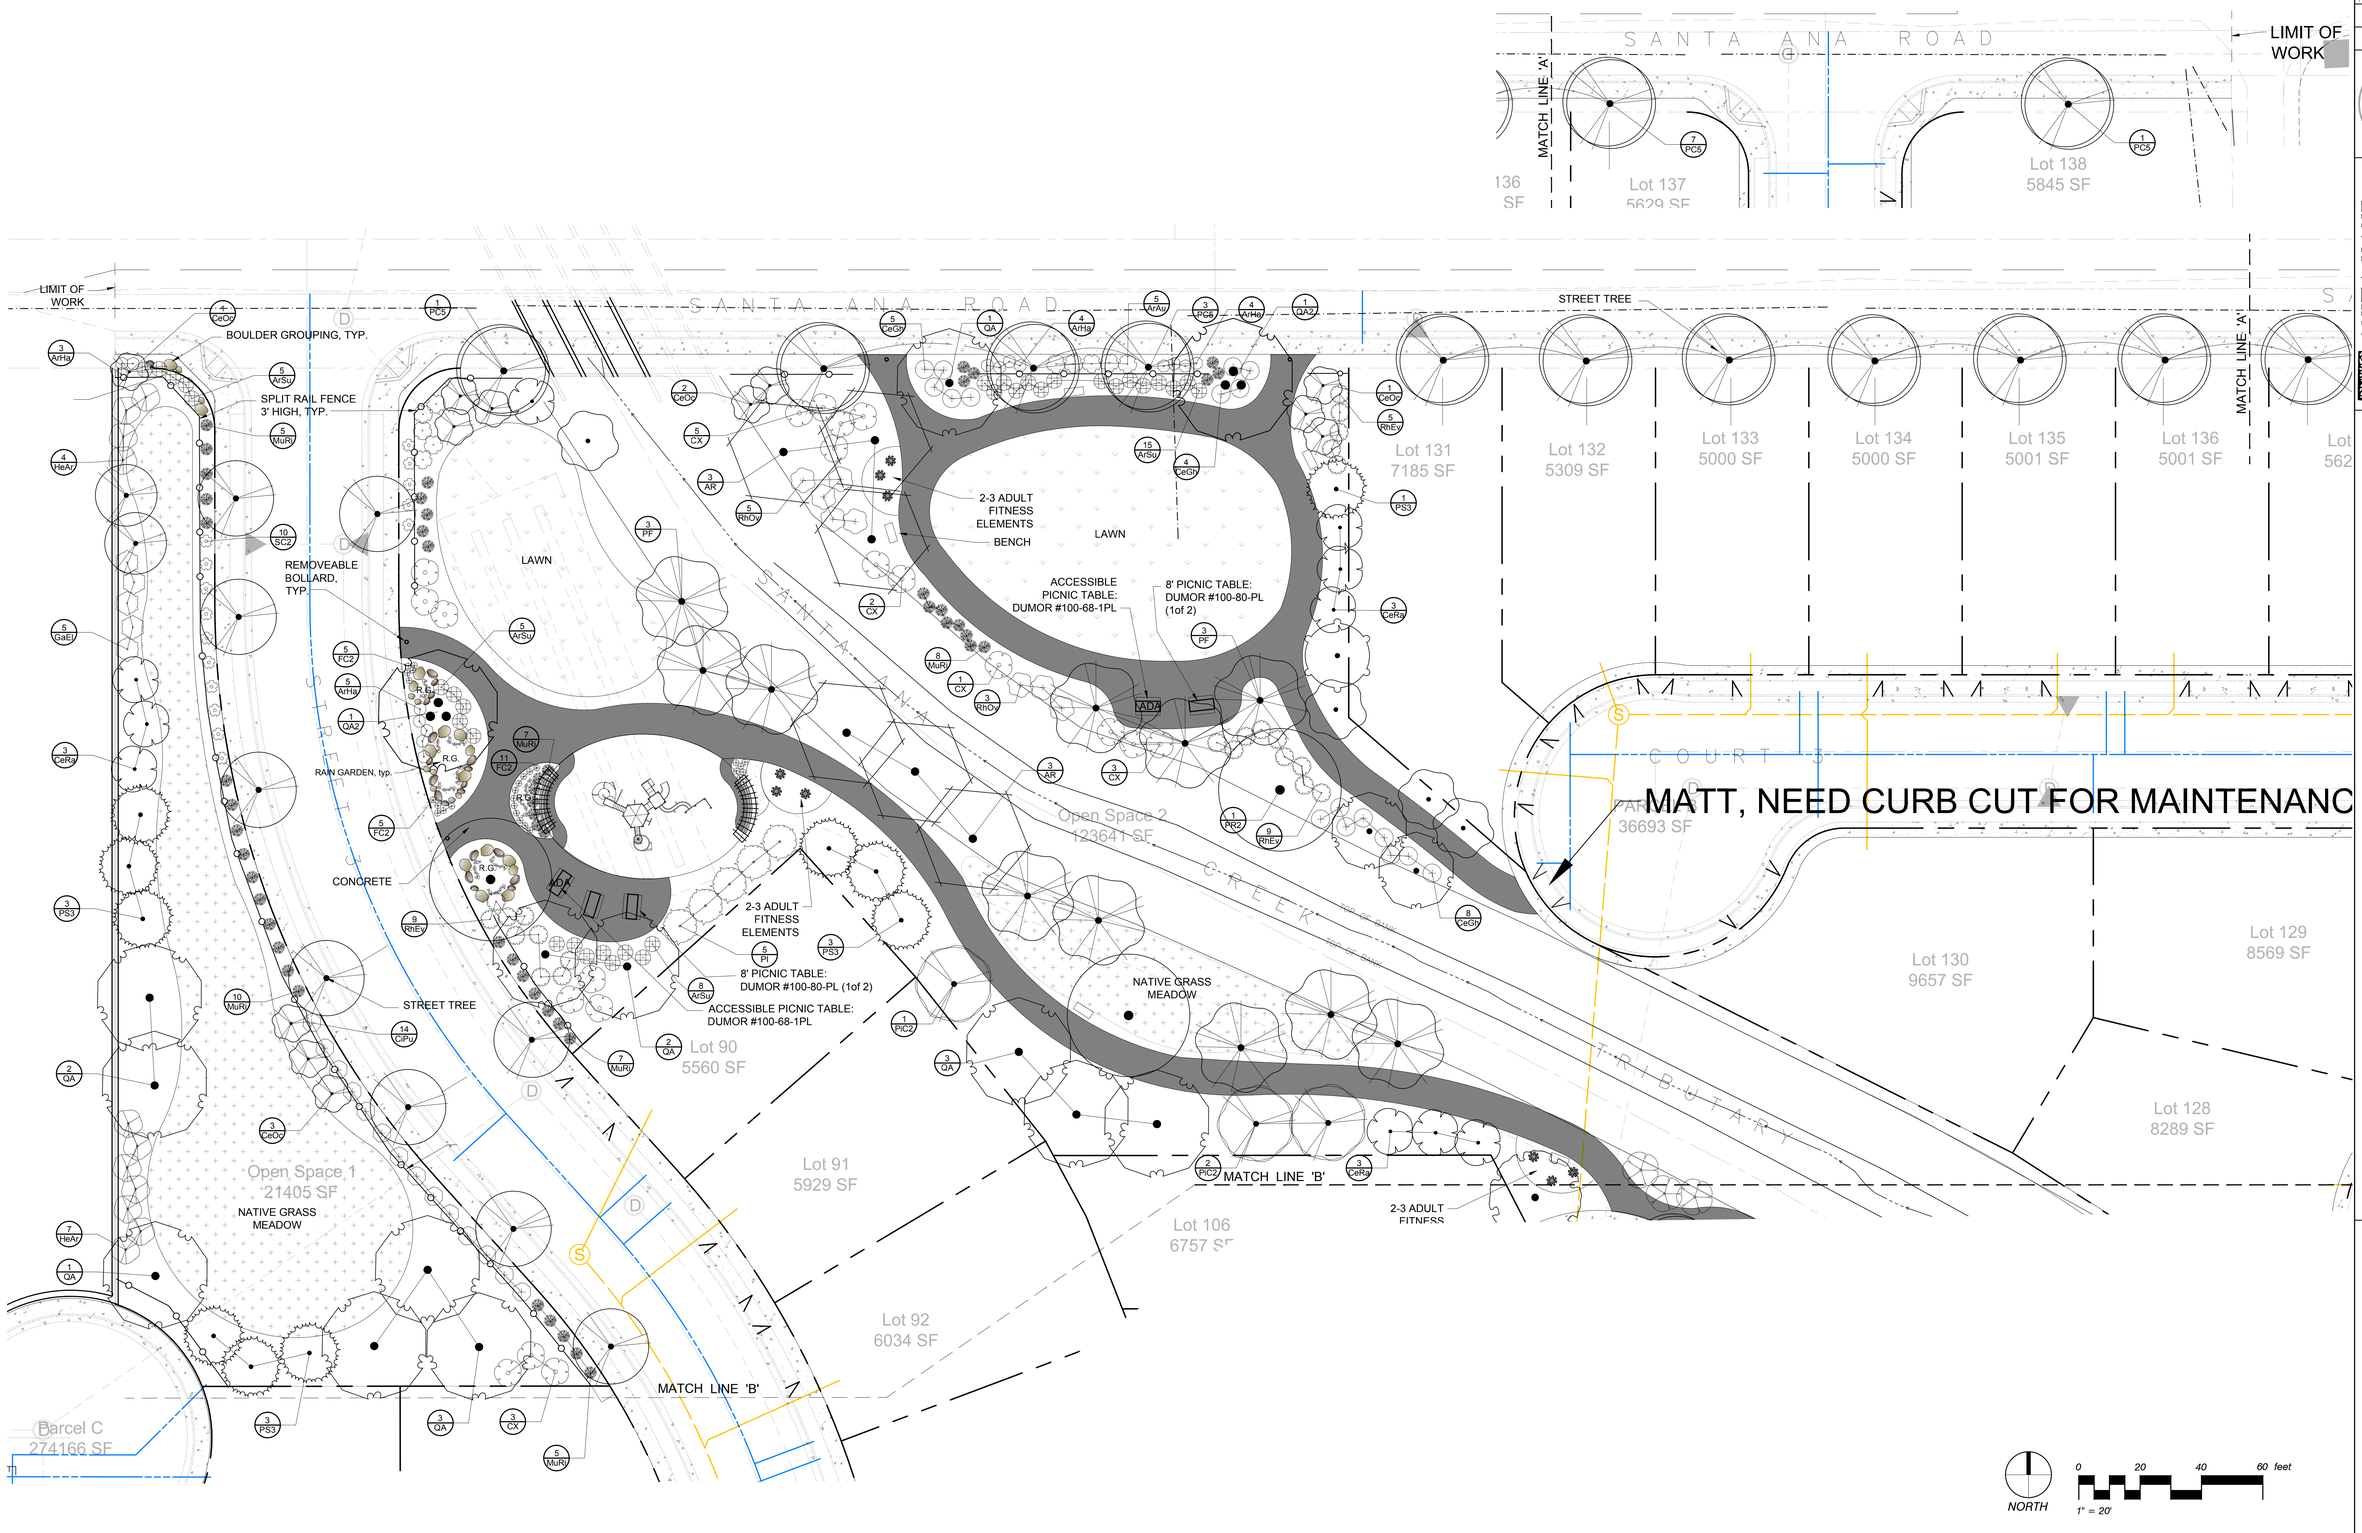

SET ISSUED:
FEB 25 2015
PROGRESS REVIEW

LICENSED LANDSCAPE ARCHITECT
Anita Kane No. 3677
Signature
Renewal Date
Date
STATE OF CALIFORNIA

ANITA KANE
LANDSCAPE ARCHITECT
CA License #3677
963 West Street, Hollister California 95023
Phone: (831) 638-1801
Email: anita@akdarch.net

THE VILLAGES AT SANTA ANA CREEK
CFD AREAS
HOLLISTER CA

LANDSCAPE PLAN

PLOT DATE: 2/25/2015
SCALE: 1"=20'
DRAWN: AK
JOB #: 1403
SHEET
L-1.0
OF X SHEETS